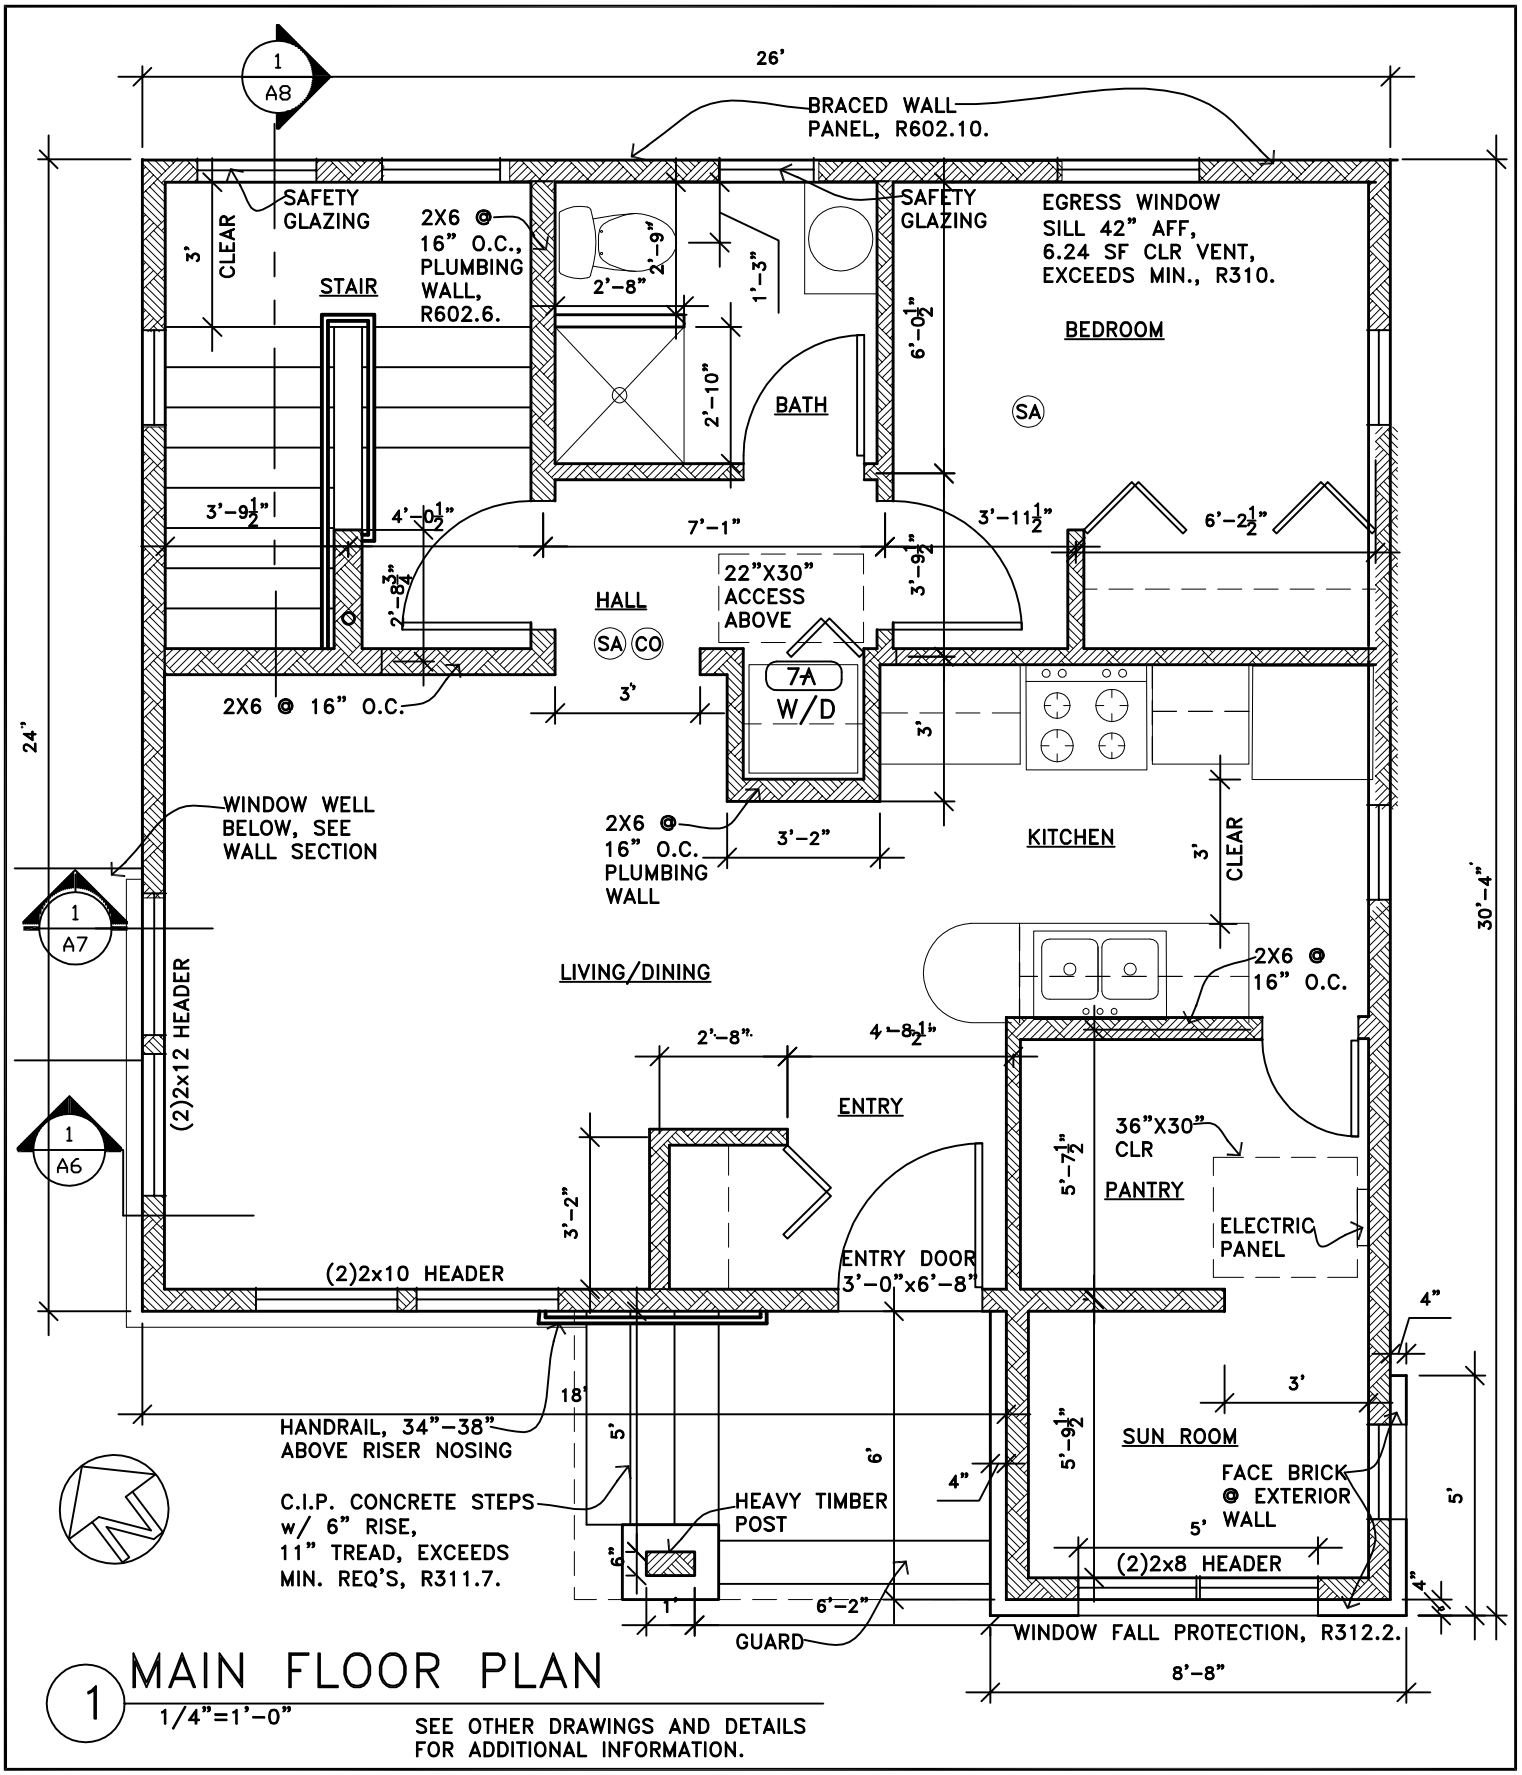

1 MAIN FLOOR PLAN

1/4"=1'-0"

SEE OTHER DRAWINGS AND DETAILS FOR ADDITIONAL INFORMATION.

EXAMPLE RESIDENCE FLOOR PLAN

EXAMPLE NOT FOR CONSTRUCTION

Date:	01/01/2022
Job No.:	SAMPLE FLOOR PLAN
Drawn By:	MWIS
Revised:	01/10/2022
Approved By:	MWIS
Sheet:	

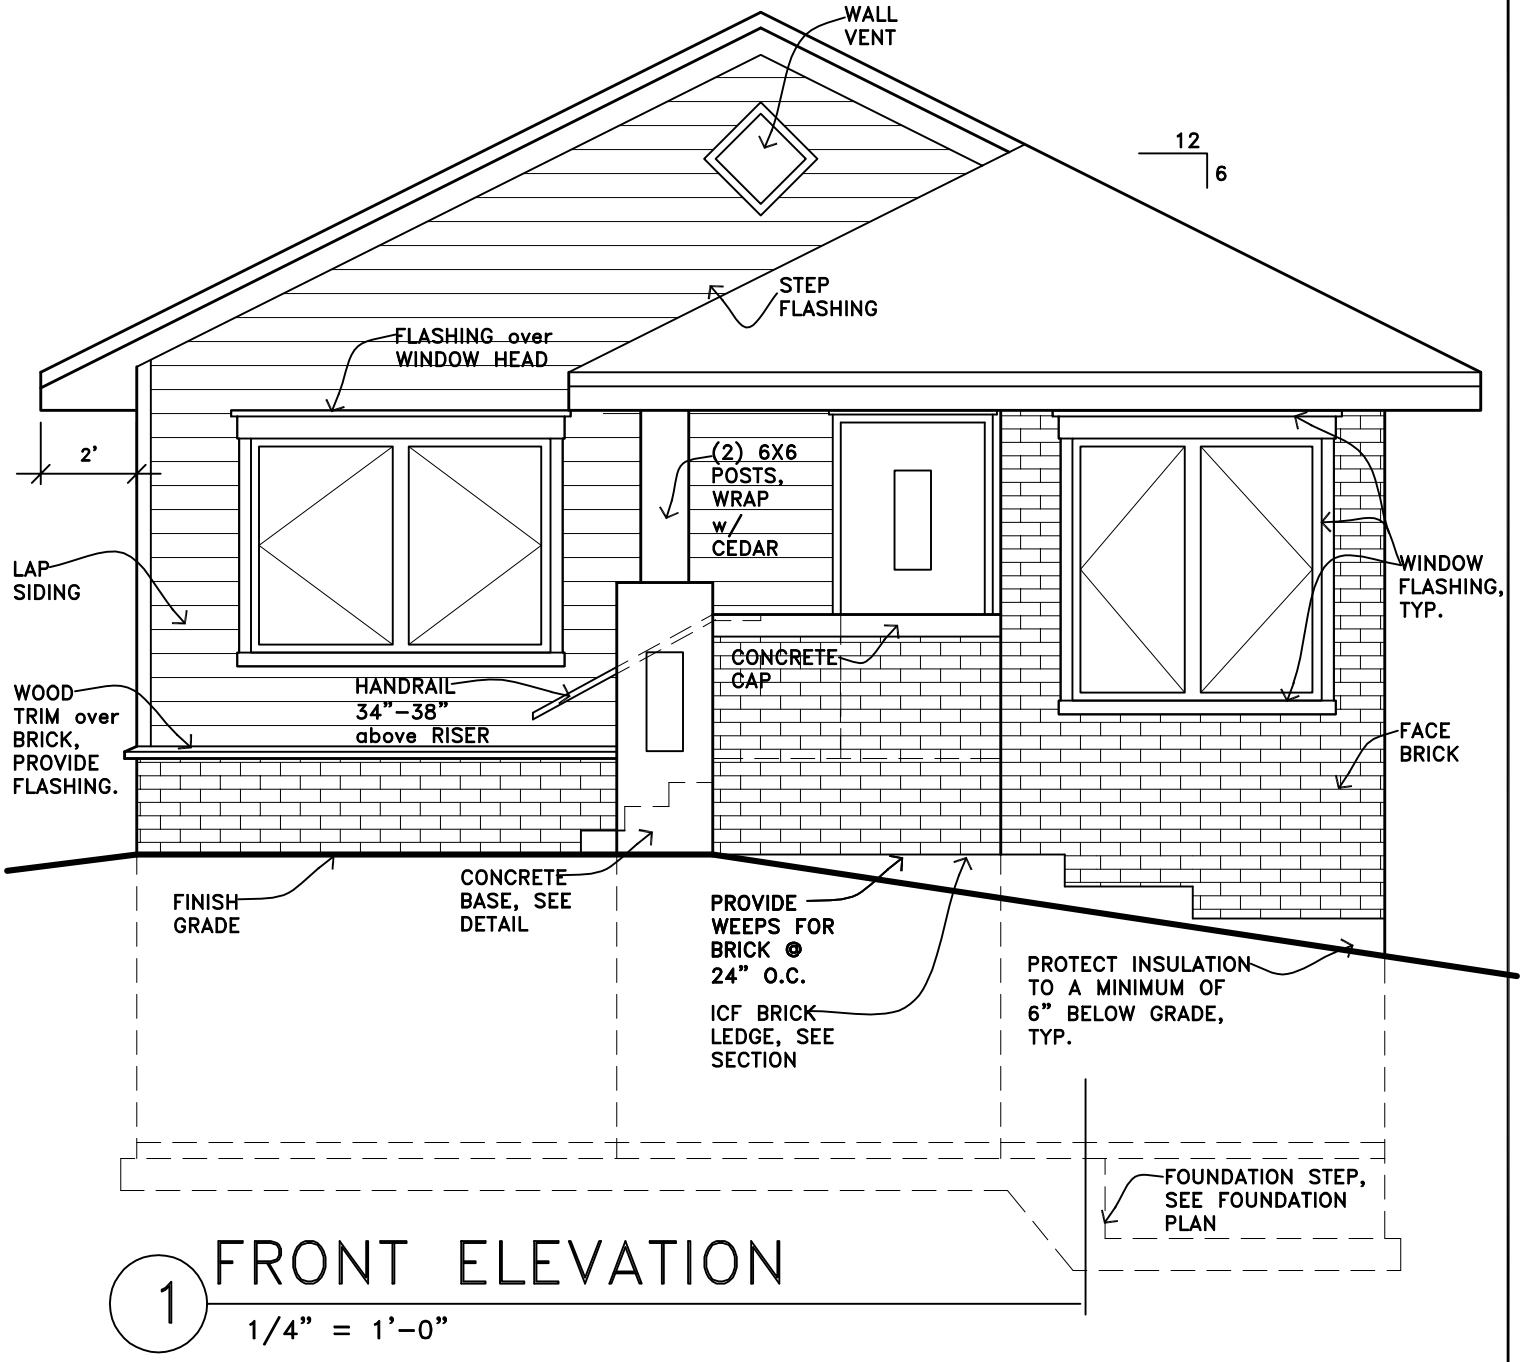

1 FRONT ELEVATION

1/4" = 1'–0"

SAMPLE
RESIDENTIAL ELEVATION

EXAMPLE NOT FOR CONSTRUCTION

Date:	01/01/2022
Job No.:	BUILDING ELEVATION
Drawn By:	MWIS
Revised:	01/10/2022
Approved By:	MWIS
Sheet:	

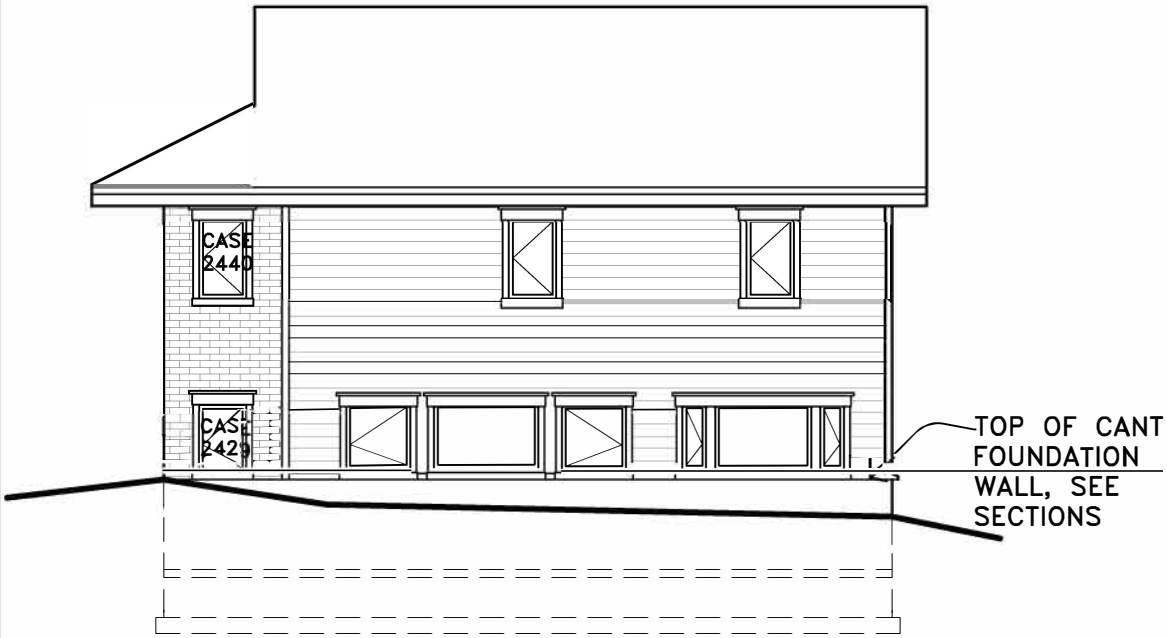

1 EAST ELEVATION

1/8"=1'-0"

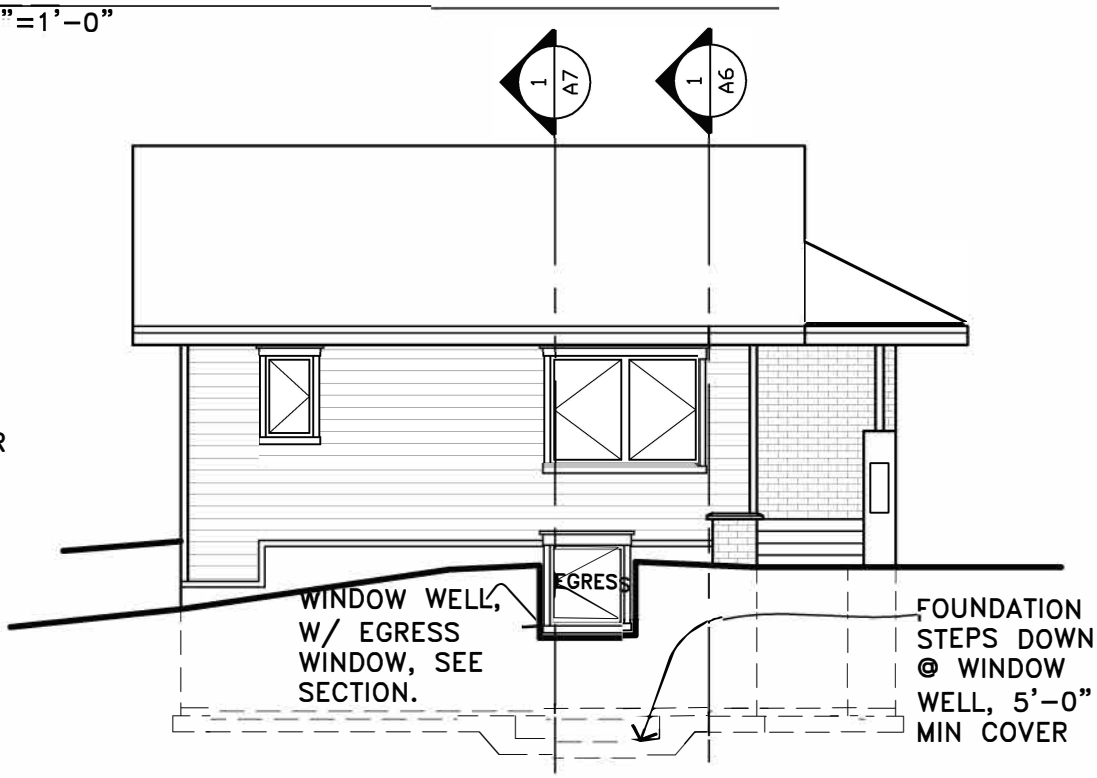

NOTE:
SEE FRONT ELEVATION FOR TYPICAL EXTERIOR NOTATIONS.

2 WEST ELEVATION

1/8"=1'-0"

SAMPLE

EXAMPLE NOT FOR CONSTRUCTION

Date:	01/01/2022
Job No.:	SAMPLE ELEVATIONS
Drawn By:	MWIS
Revised:	01/10/2022
Approved By:	MWIS
Sheet:	

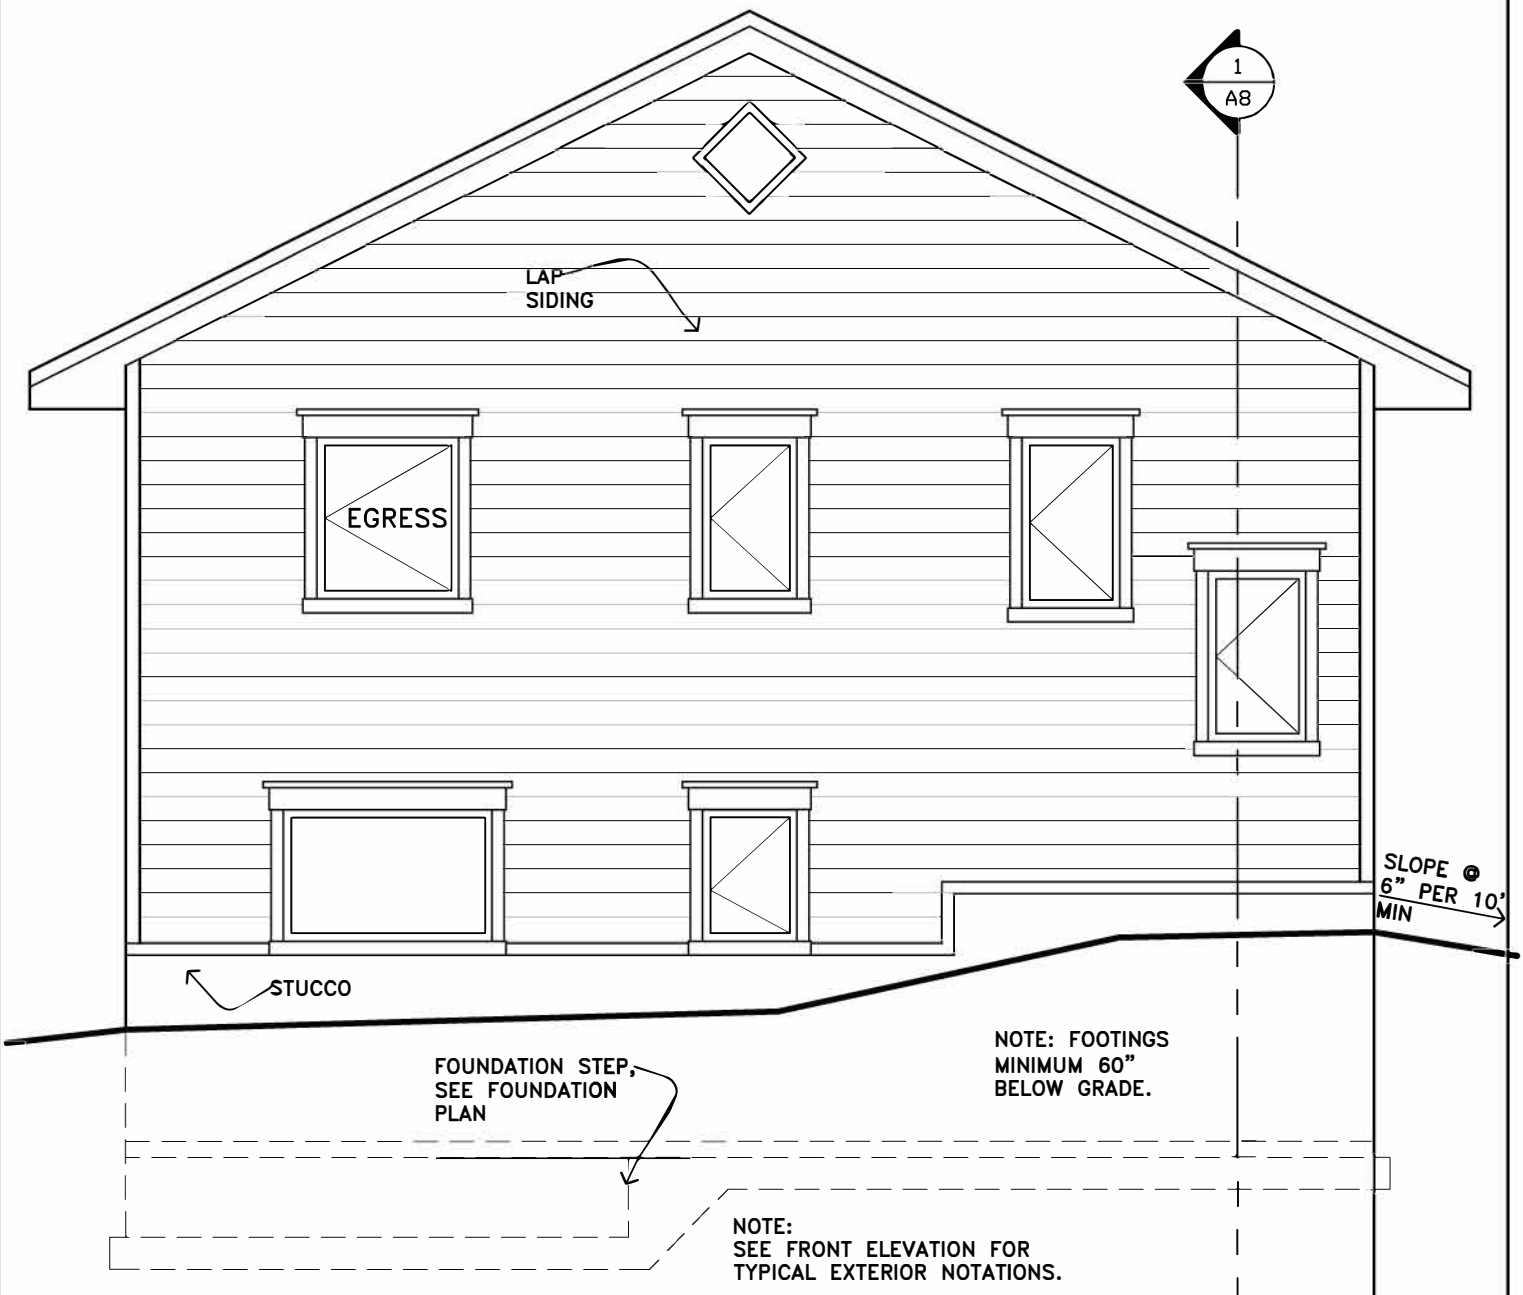

1 NORTH ELEVATION

1/4"=1'-0"

SAMPLE RESIDENTIAL ELEVATION

EXAMPLE NOT FOR CONSTRUCTION

Date:	01/01/2022
Job No.:	SAMPLE ELEVATION
Drawn By:	MWIS
Revised:	01/10/2022
Approved By:	MWIS
Sheet:	

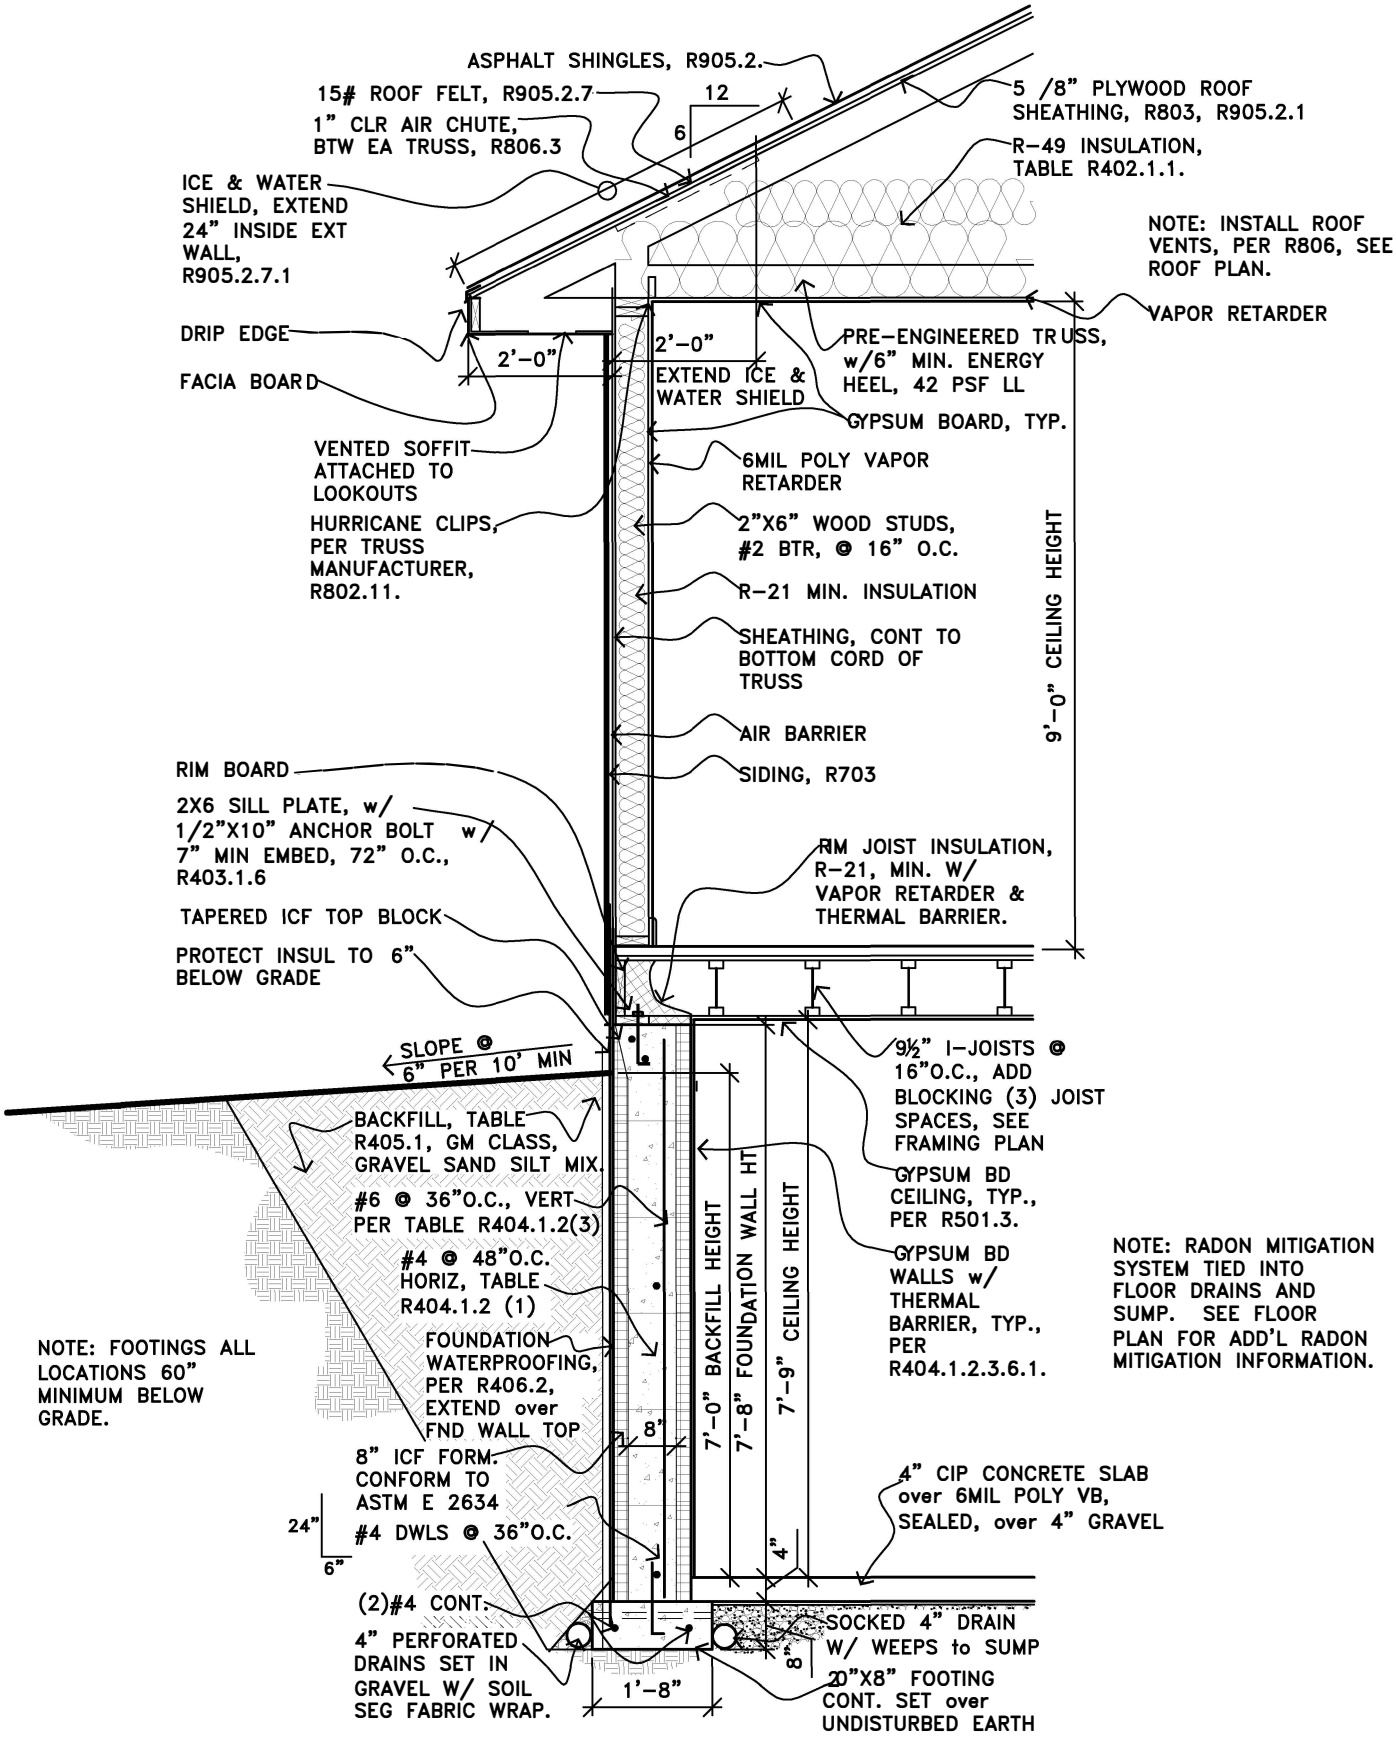

EXAMPLE WALL SECTION
RESIDENTIAL BUILDING CODE

SCALE: 3/8"=1'-0"

Date:	01/01/2022
Job No.:	HANDOUTS
Drawn By:	MWIS
Revised:	01/10/2022
Approved By:	MWIS
Sheet:	

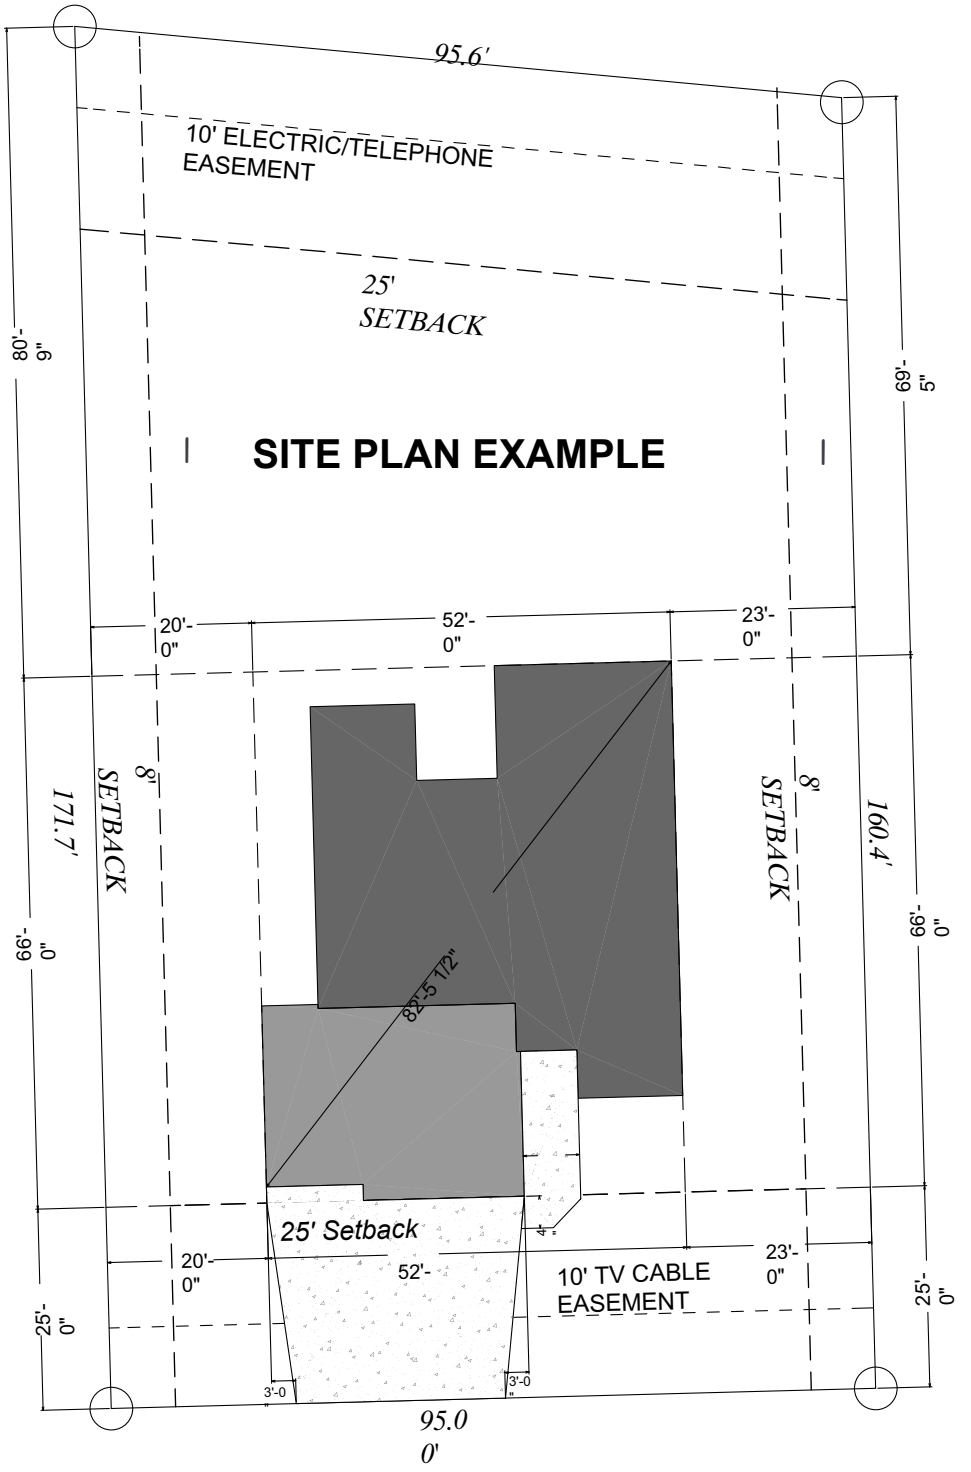

Smith Residence

1234 Example St,
Example, ND

Example 1st Addition
To the City of Example
Lot 1, Block 1
15,788 SF ,

N

PLOT PLAN
1"= 20'